MODEL 23-3264-02

3 BEDROOM, 2 BATH
ACTUAL SIZE: 30'-4" x 64'-0"
TOTAL AREA: 1941 SQ. FT.

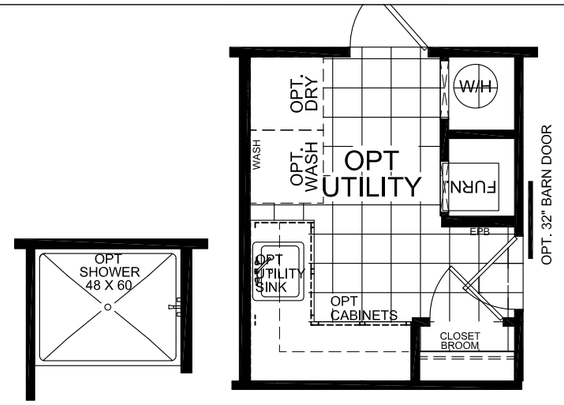

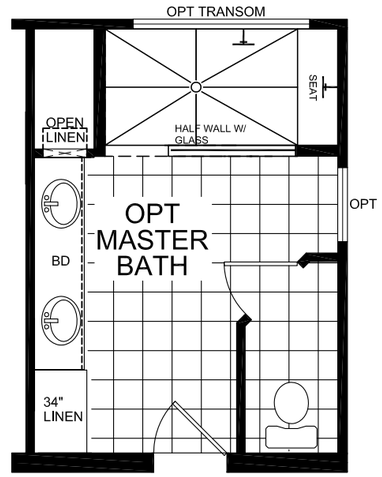

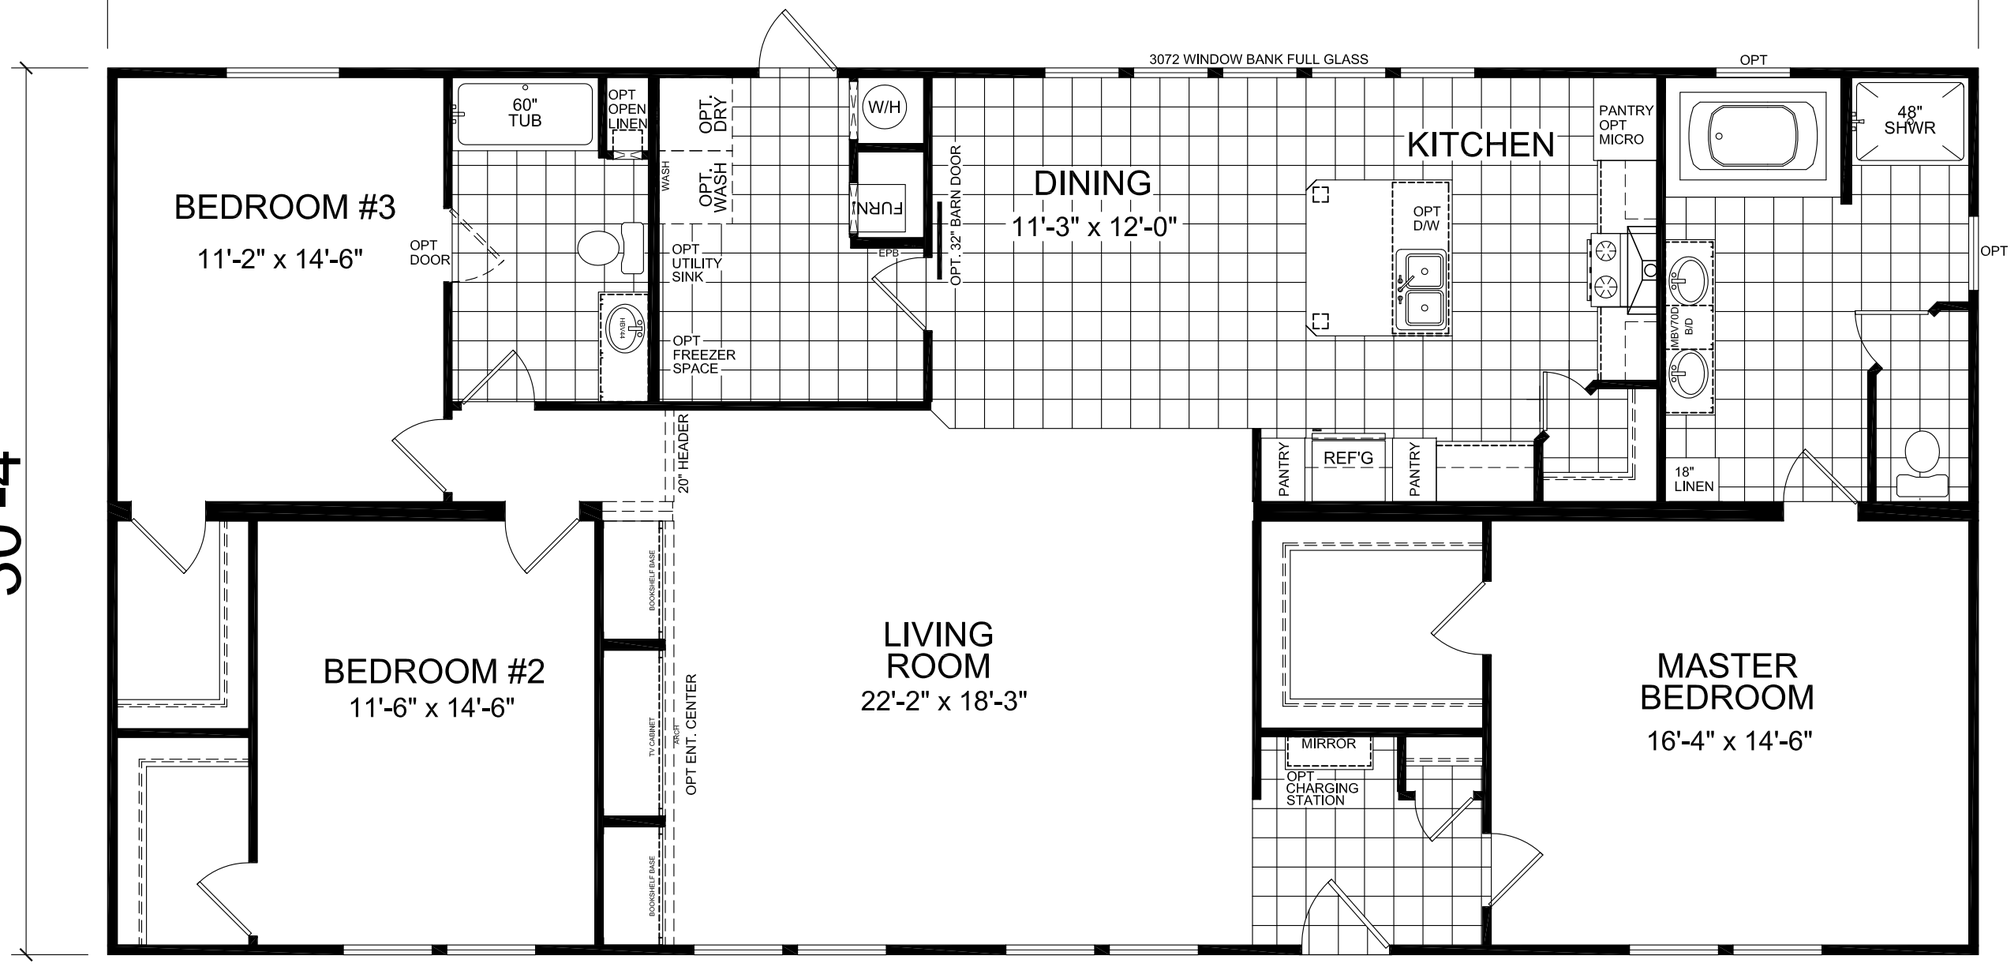

MATERIALS AND SPECIFICATIONS SUBJECT TO CHANGE WITHOUT NOTICE FOR PRODUCTION AND CODE PURPOSES. ALL DIMENSIONS ARE NOMINAL AND APPROXIMATE. SQUARE FOOTAGE IS MEASURED FROM EXTERIOR WALL TO EXTERIOR WALL AND IS AN APPROXIMATE FIGURE. THIS DRAWING IS A RENDERING AND IS MEANT FOR SALE PURPOSES ONLY.

M:\Engineering\a-Current Product Line 2016 -\23-3264-02.dwg, 11/19/2015 7:25:16 AM, SAyscue

CHAMPION

4055 HWY. 401 SOUTH LILLINGTON, NC 27546

PROJECT

TITLE: LITERATURE PLAN

MODEL: 23-3264-02
30'-4" x 64'-0" 3 BEDROOM 2 BATH

DATE: 11/19/15
SCALE:
DRAWN BY: STAFF
REVISED:

REVISIONS

SHEET NO: L-101

PAGE: